WM372.2 WMCL and Steve's Profiles.dwg

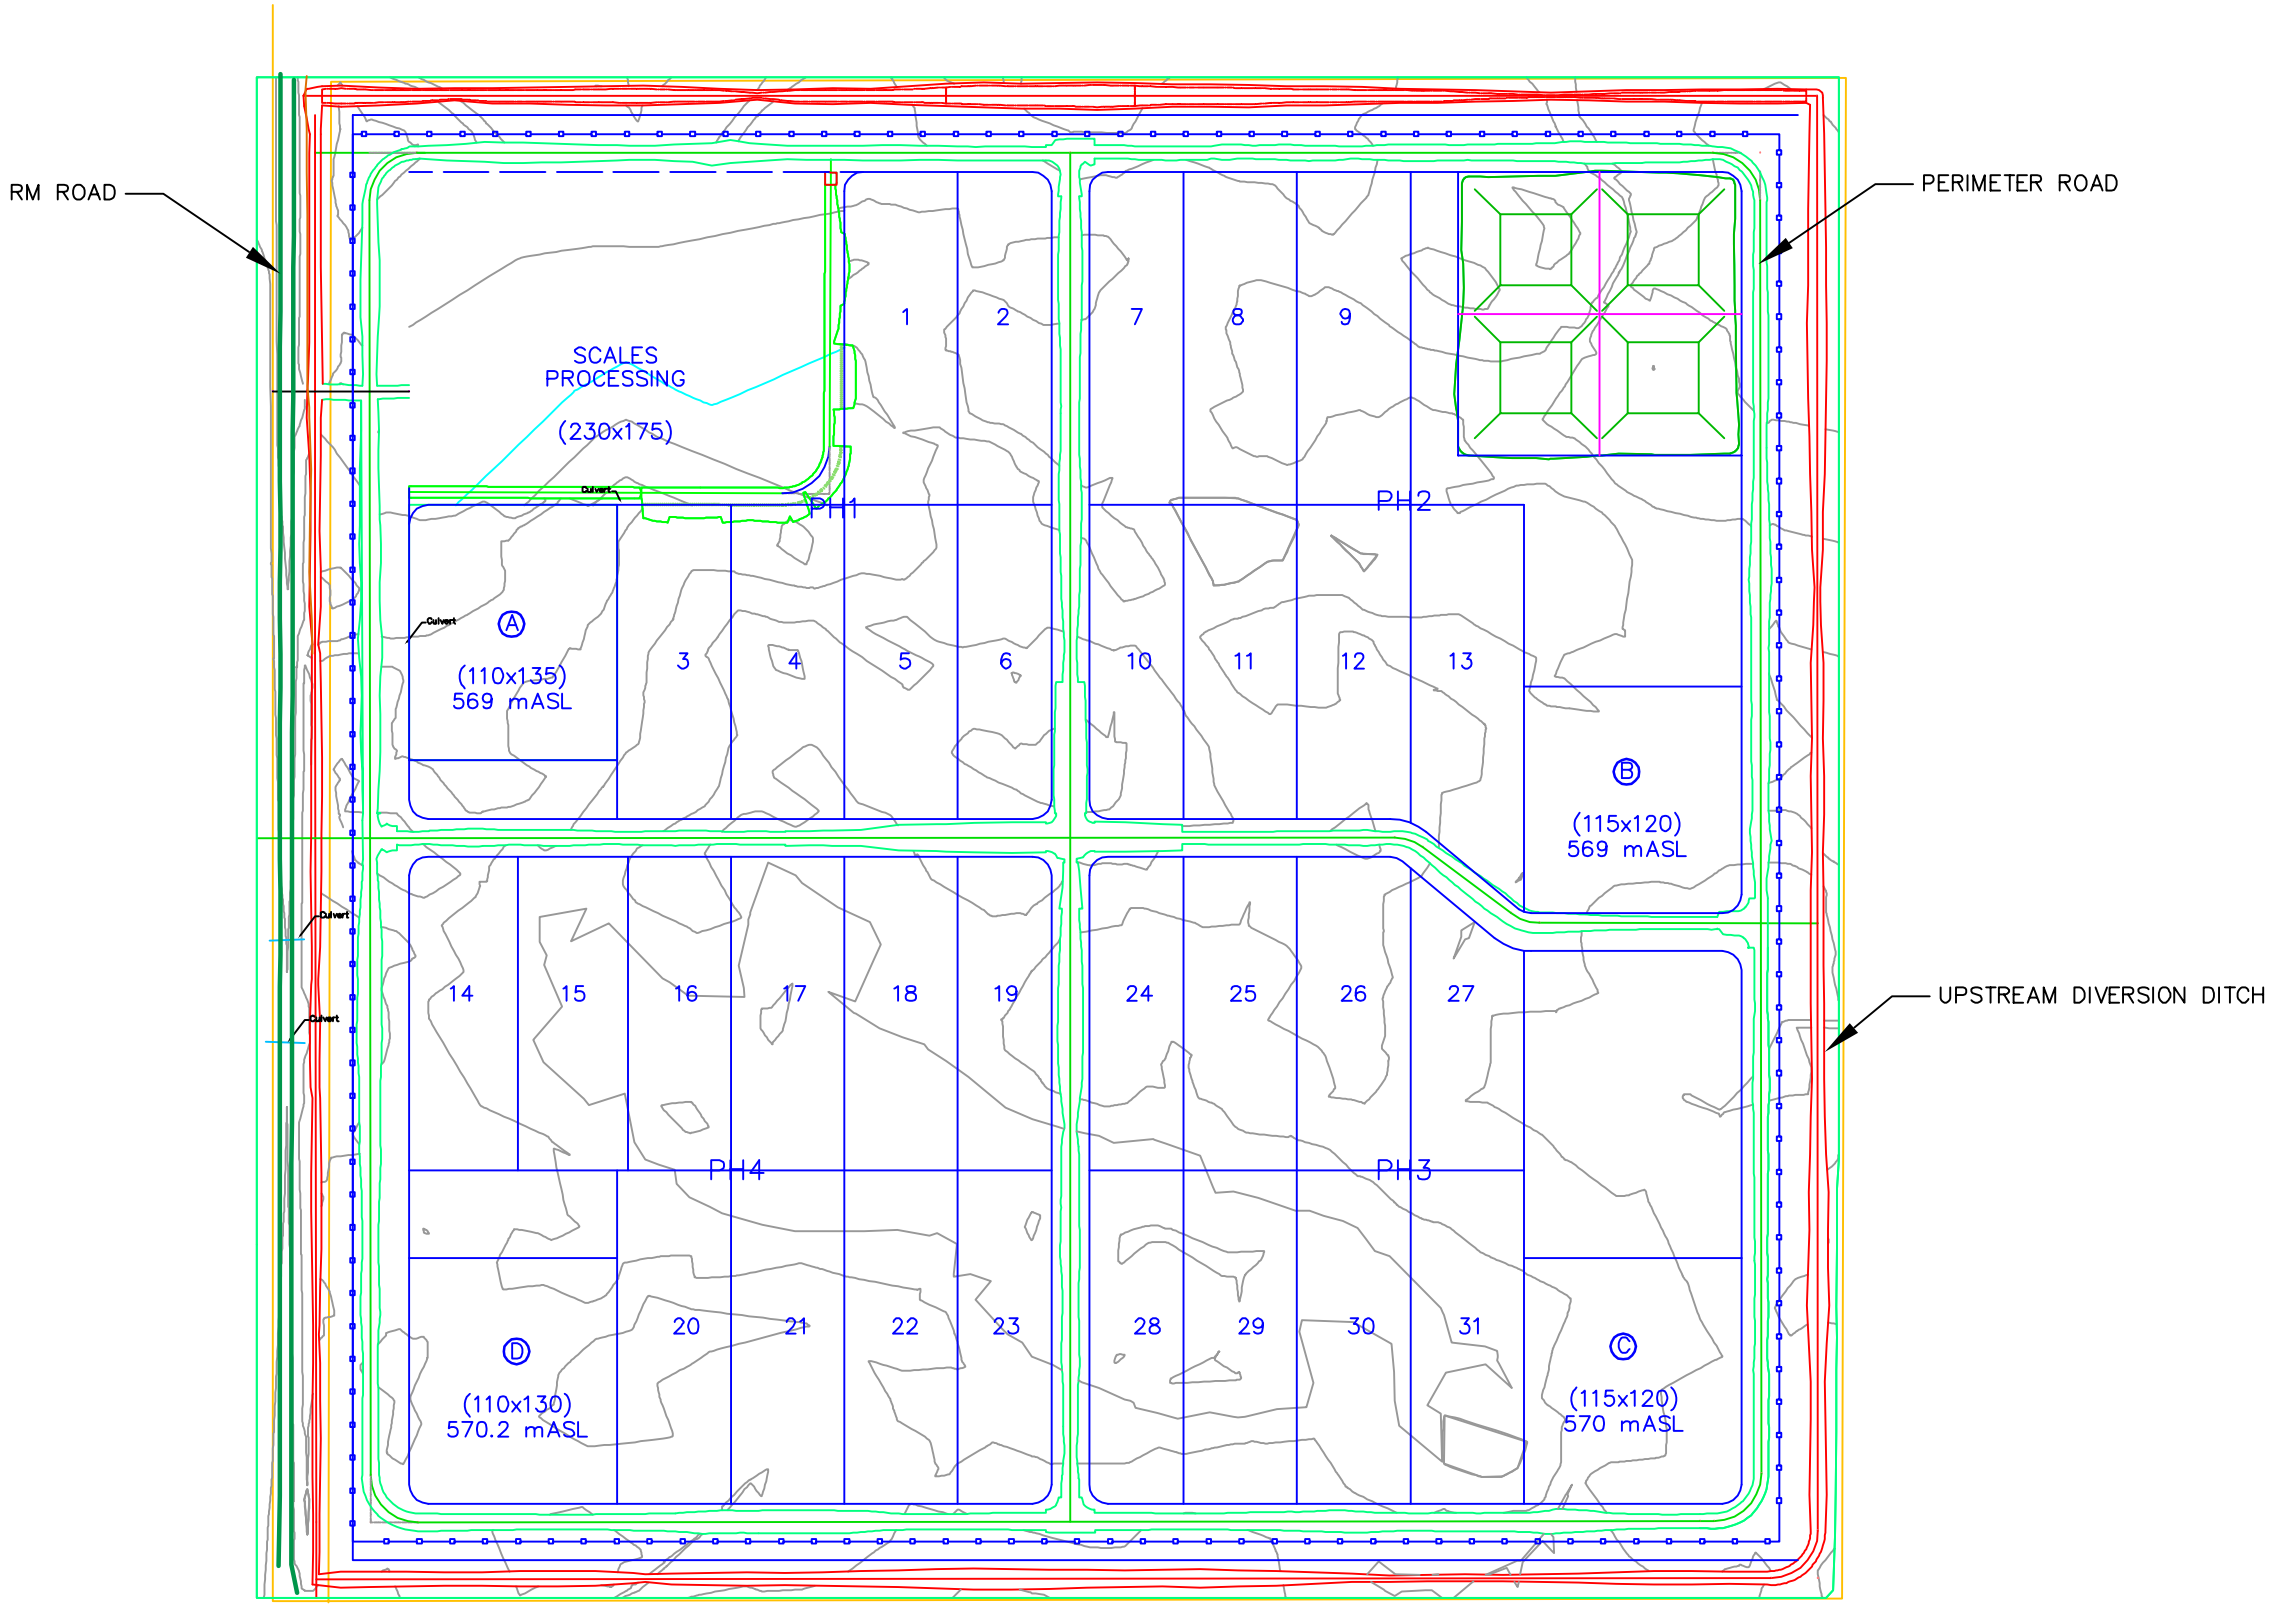

NO.	DATE	ENG.	BY	SUBJECT

REVISIONS

Madison RS Engineering Inc.

WaterMark CONSULTING LTD.

DATE: 29 JUL 15	DRAWN BY: WMB	APPROVED BY: WAJ
SCALE: 1: 4,000	WM FILE NO: WM372.2	WM FIGURE NO: 7.1

CLIENT: REACT

PROJECT: REGIONAL LANDFILL – DEVELOPMENT PERMIT

TITLE: OVERALL DESIGN PLAN